




ELUNA

KOTA KASABLANKA

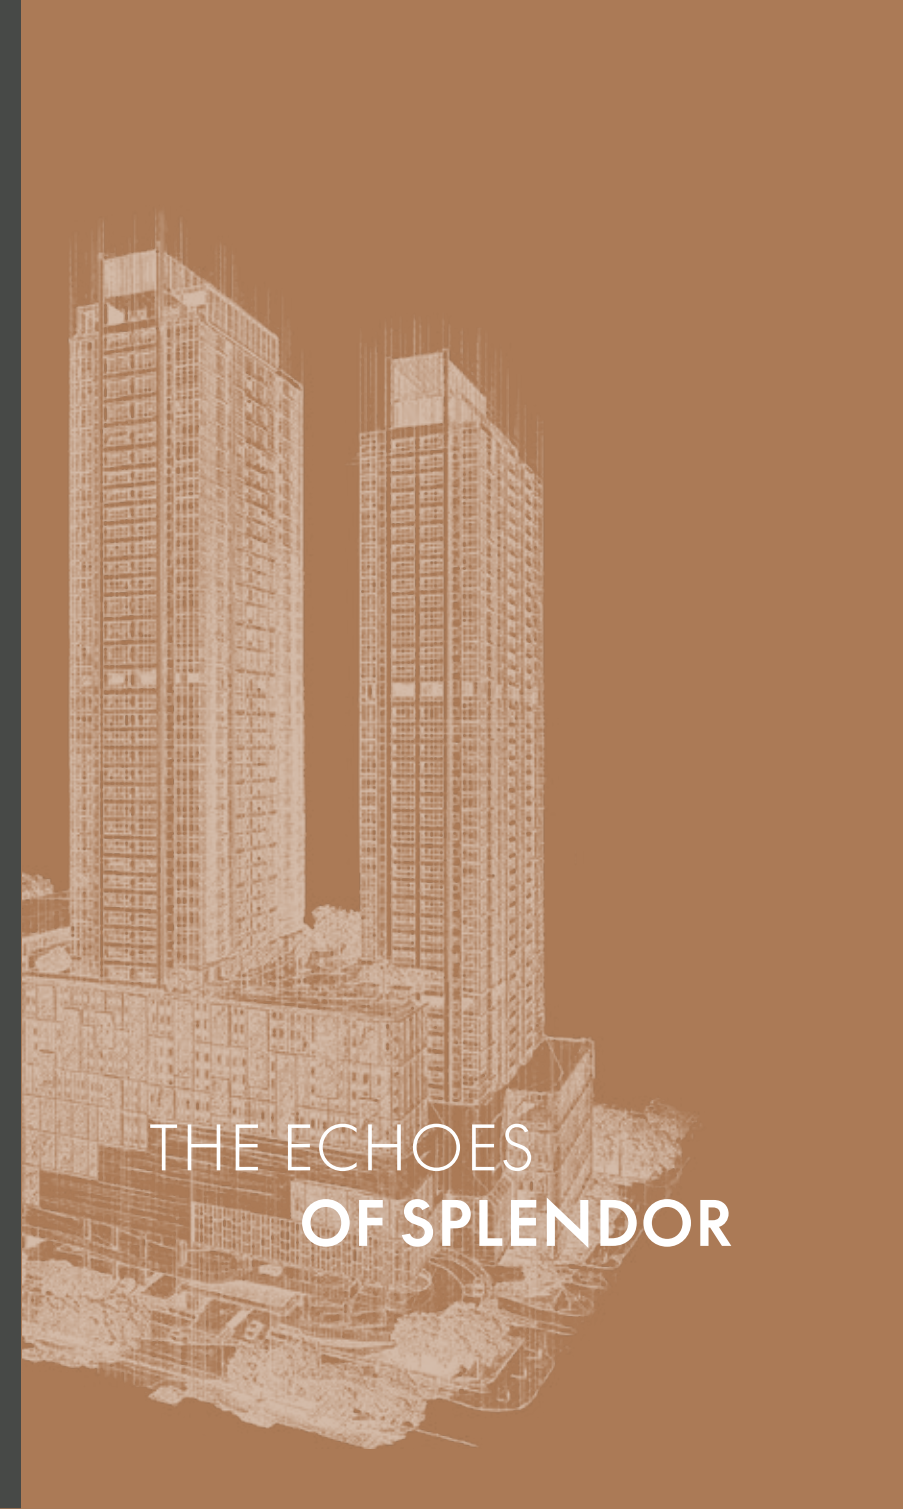

THE ECHOES OF SPLENDOR



KOTA KASABLANKA SUPERBLOCK



Dual Luxury
Redefined



Ultimate Comfort



Prestigious Access
& Address




A Legacy of Trust



CLAIM YOUR PRIORITY BOOKING NUMBER (NUP) AND INDULGE IN A 5% EARLY BIRD PRIVILEGE.

The pinnacle of resort-level living at Kasablanka, adjacent to the prestigious W Hotel and the distinctive Tribute Portfolio Hotel. An iconic extension of Kota Kasablanka offering unparalleled elegance, exclusivity, and world-class facilities.

An iconic development on 12.9 hectares of prime land, Kota Kasablanka redefines what a modern city hub can be—bold, vibrant, and unforgettable. A new era of elevated living unfolds here, ushering in the next chapter of urban luxury, where every detail is crafted to uplift and enhance modern life.

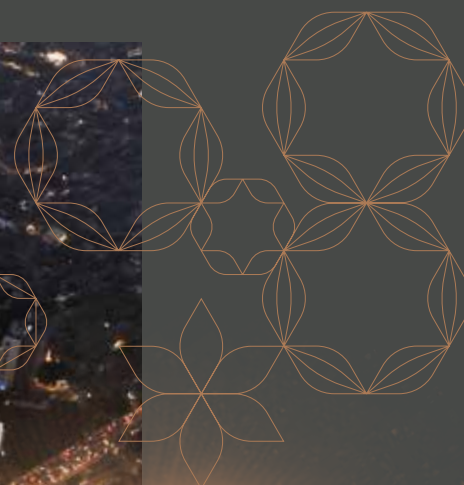

A LIFE OF SOPHISTICATION



ENTRANCE LOBBY



LOBBY LOUNGE

Step into a realm where refinement whispers through every space, and beauty lives in the details. Eluna invites you to dwell in luminous calm—crafted for those who move through the world with quiet confidence.

FACILITIES | 1ST FLOOR




ELUNA FACILITIES

- 1 Function Room
- 2 Pre Function
- 3 Gym
- 4 Gym Class
- 5 Family Lounge
- 6 Kids Room
- 7 Outdoor Lounge

SHARED FACILITIES

- 8 Lap Pool
- 9 Sunbathing Pool Chair
- 10 Cabana Deck
- 11 Sunken Seating
- 12 Lagoon Pool
- 13 Kids Pool
- 14 Children Play Ground

- 15 BBQ Area
- 16 Paddle Court
- 17 Jogging Track
- 18 Gazebo

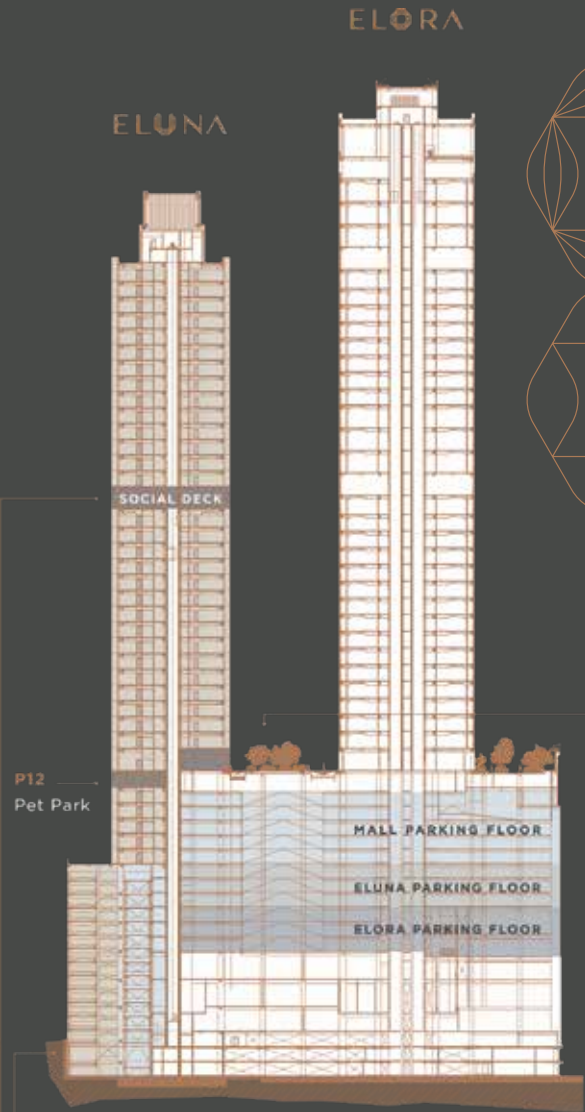

- GF Drop Off
- Main Lobby
- ELUNA SOCIAL DECK (20TH FLOOR)
- Zen Garden
- Playing Area

- FACILITY FLOOR (1ST FLOOR)
- Function Room (Eluna)
- Pre Function (Eluna)
- Gym
- Gym Class
- Family Lounge
- Kids Room
- Outdoor Lounge
- Lap Pool
- Sunken Lounge
- Cabana Deck

- Sunken Lounge
- Lagoon Pool
- Kids Pool
- Children Play Ground
- BBQ Area
- Tennis Court
- Jogging track
- Gazebo



LAGOON POOL



POOL LOUNGE



INFINITE POOL

SPACES CRAFTED FOR REFINED LIVING



PRIVATE DINING



ZEN GARDEN

Exclusive environments tailored
for relaxation, luxury, and distinction.



MARKETING GALLERY

Pakuwon Tower
Jl Casablanca Raya Kav 88, Menteng Dalam,
Tebet, Jakarta Selatan, DKI Jakarta 12870

DISCOVER MORE IN GALLERY

LOCATION : Ground Floor, Kota Kasablanka Mall
HOURS : 10 AM - 9 PM

P 021 837 09 888 E marketing@elora-eluna.com
WA 0811 8999 6968 W elora-eluna.com

ELORA
&
ELUNA
KOTA KASABLANKA

PAKUWON GROUP

Disclaimer: While every reasonable care has been taken in preparing this brochure and in constructing the models and marketing gallery/show units, neither the developer nor its agents will be held responsible for any inaccuracies or omissions. All statements are believed to be correct but are not to be regarded as statements or representations of fact. All information and specifications are current at the time of going to press and are subject to such changes as may be required by the developer. All plans and models are not to scale unless expressly stated and are subject to any amendments which are required or approved by the relevant authorities. Renderings and illustrations are artist's impressions only and photographs are only décor suggestions and cannot be regarded as representations of fact. All areas and other measurements are approximate only and subject to final survey.

The Sale and Purchase Agreement equivalent that embodies all the terms and conditions between the Developer and the purchaser and supersedes and cancels in all respects all previous representations, warranties, promises, inducements or statements of intention, whether written or oral made by the developer and/or the developer's agent which are not embodied in the Sale and Purchase Agreement.